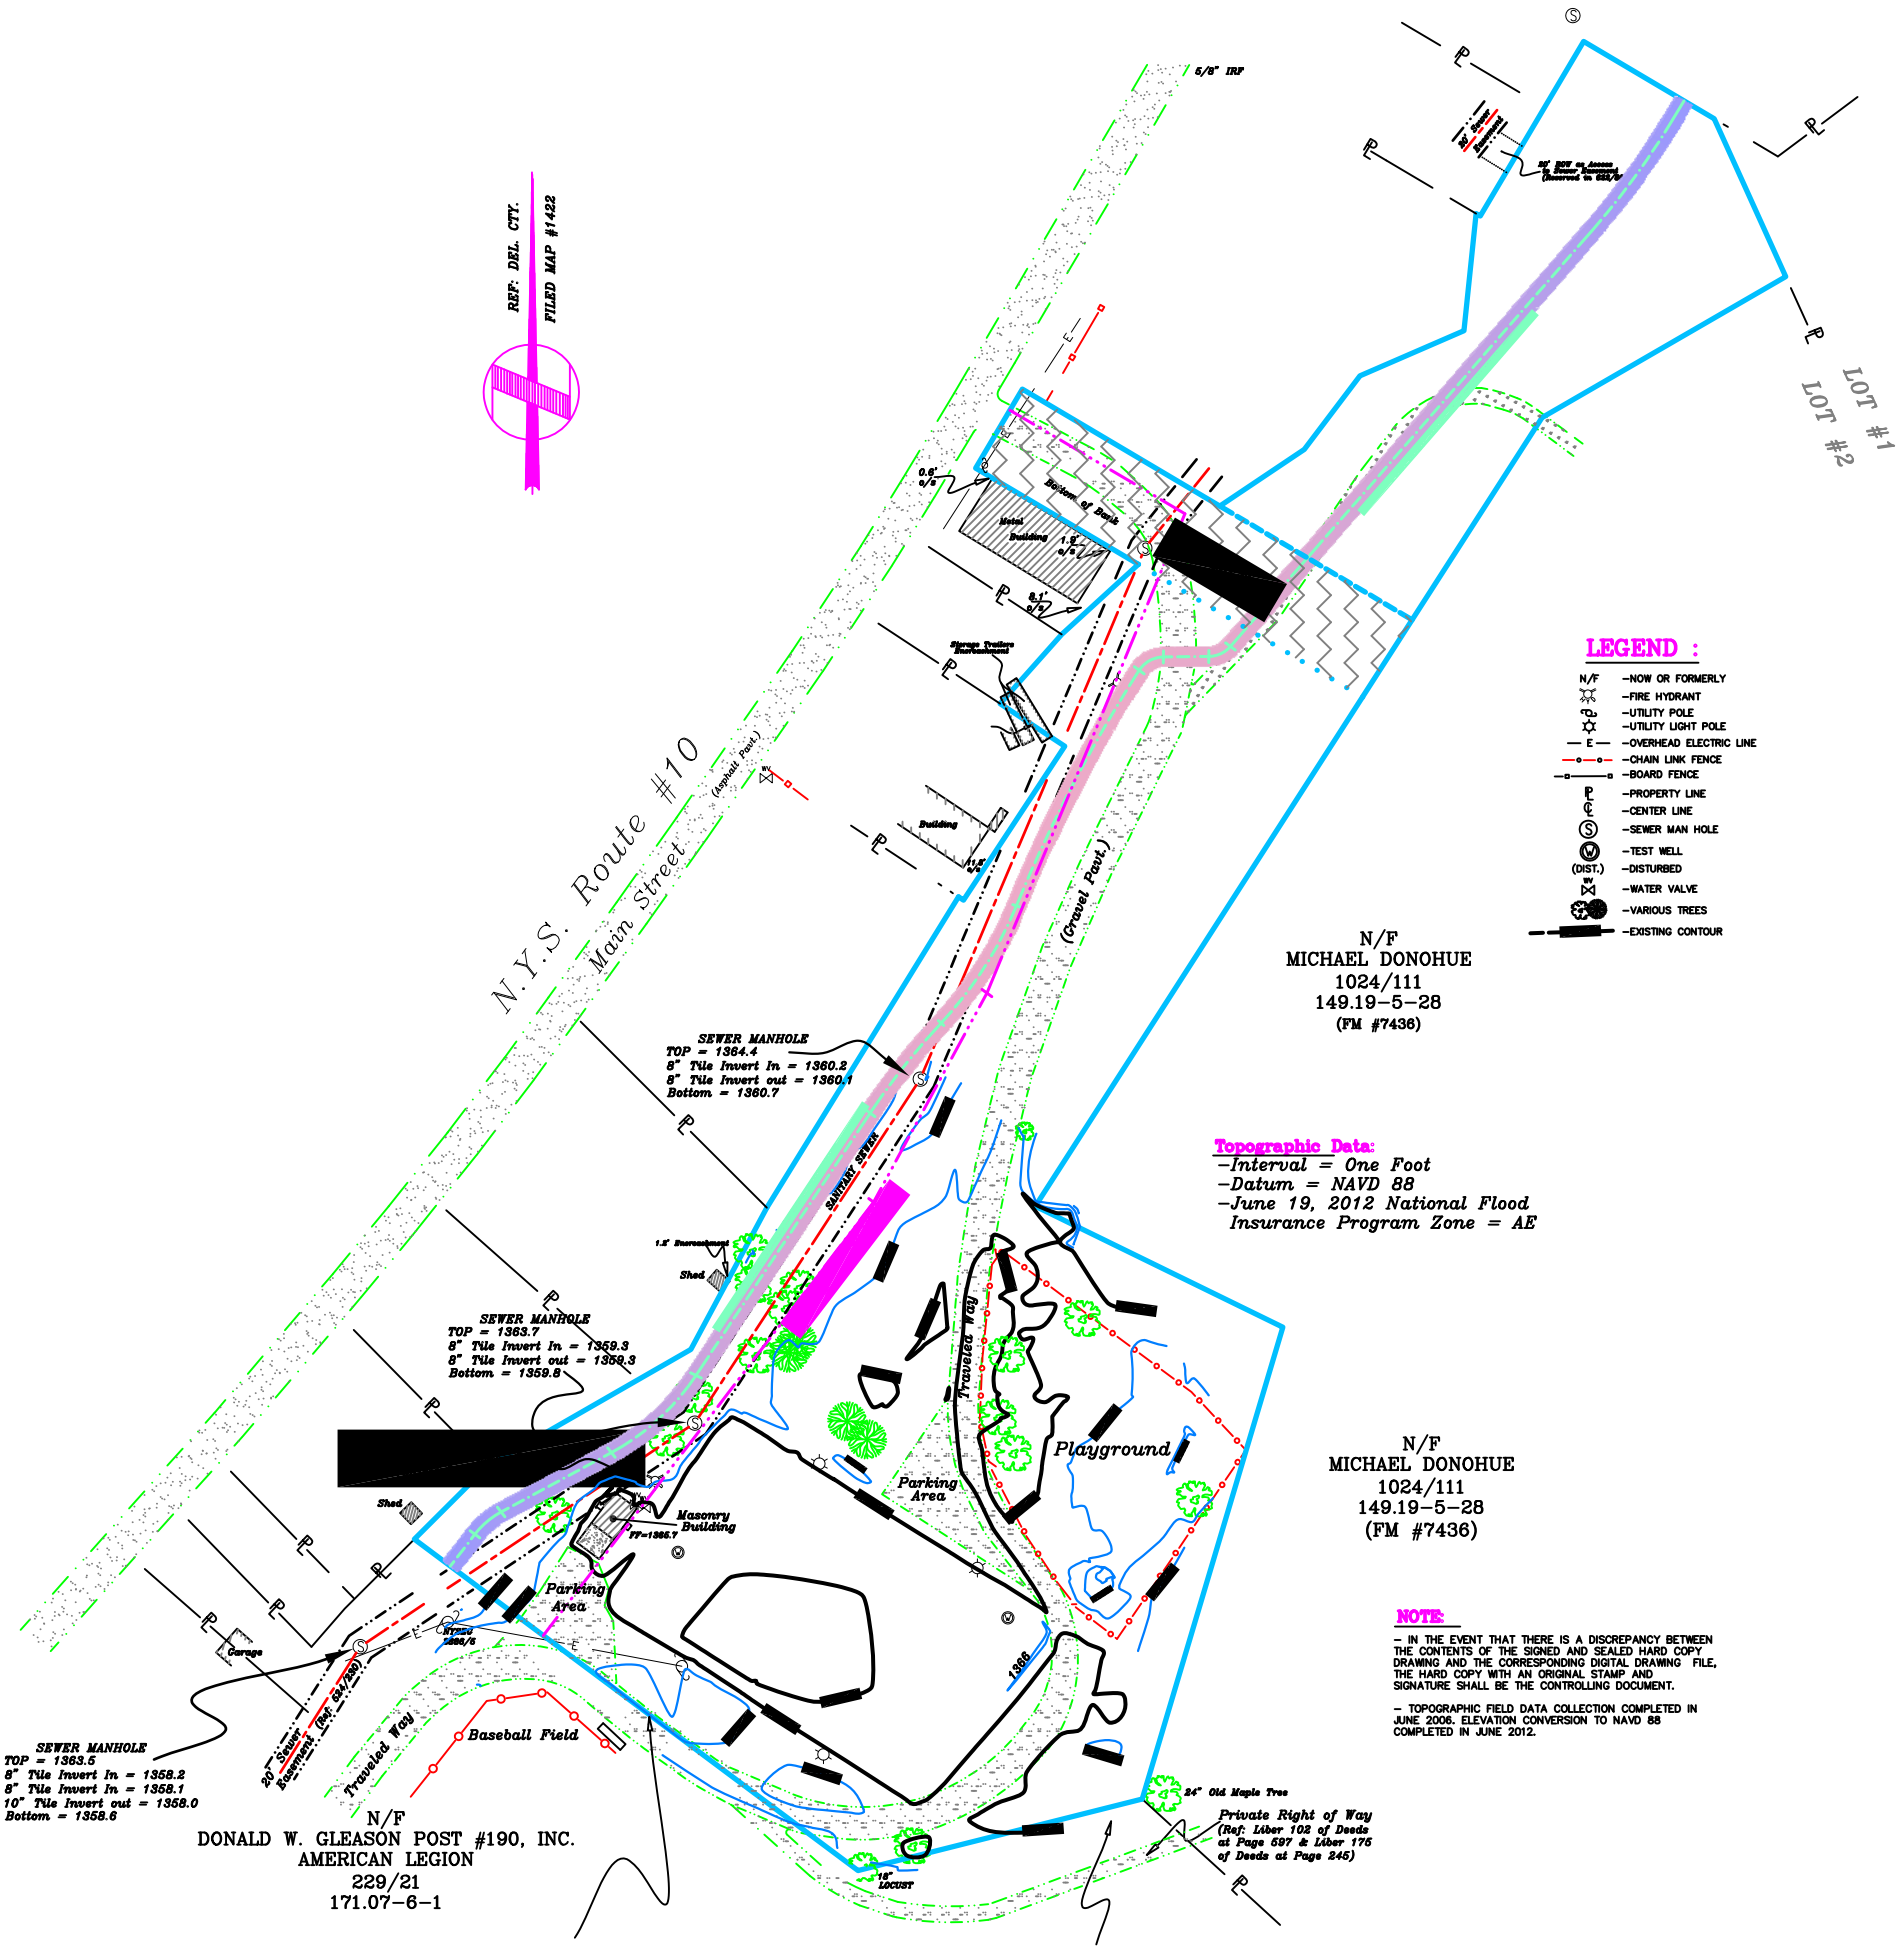


SEWER MANHOLE
TOP = 1363.5
8" Tile Invert In = 1358.2
8" Tile Invert In = 1358.1
10" Tile Invert out = 1358.0
Bottom = 1358.6

*LINES AS AGREED UPON ON JUNE 29, 2006 BETWEEN THE INCORPORATED VILLAGE OF DELHI TO THE NORTHEAST AND THE DONALD W. GLEASON POST #190, INC. – AMERICAN LEGION TO THE SOUTHWEST* ***(Excepting and reserving every interest owned by the Incorporated Village of Delhi in and to the former mill pond raceway lying easterly of Gallant Ave.)***

# *MAPPING*

PREPARED FOR THE COMMITTEE OF THE

## *West Branch Recreation & Aquatic Center*

BEING SITUATE IN THE

VILLAGE & TOWN OF DELHI COUNTY OF DELAWARE

STATE OF NEW YORK

SCALE: 1"= 60' DATE: JULY 7, 2006

TAX MAP #149.19, BLOCK #5, LOT #4

GRAPHIC SCALE

60 0 30 60 120 240

( IN FEET )

1 inch = 60 ft.

**REVISIONS:**

| NO. | DATE | DESCRIPTION | BY |
|---|---|---|---|
| | | | |
| | | | |
| | | | |
| | | | |
| | | | |
| | 4/2013 | Topo – NAVD 88 Datum | TFL |

THOMAS F. LEO LS,PC
8 COURT STREET, SUITE 1
DELHI, NEW YORK
NYS LICENSE #49224
607-746-6193
www.catskillsurveyors.com